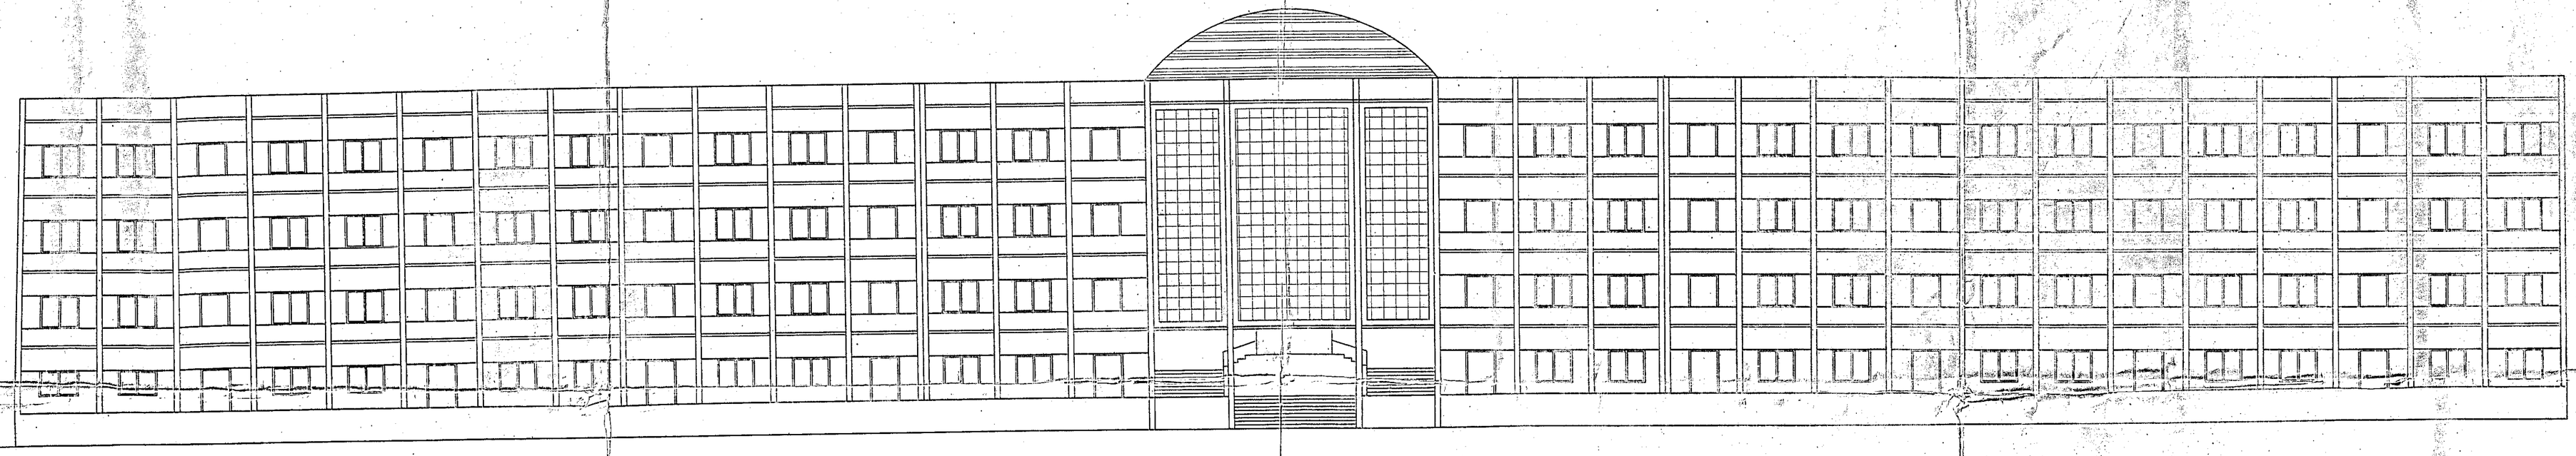

FRONT ELEVATION

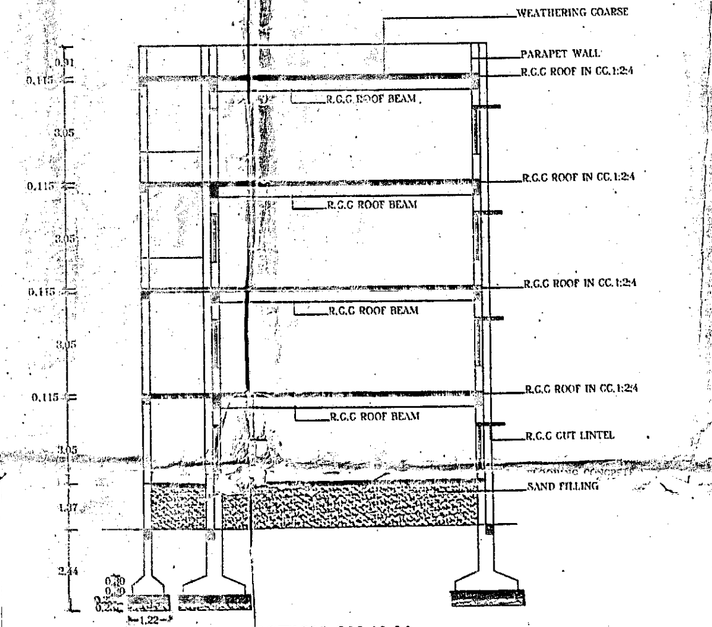

SECTION ON 'AA'

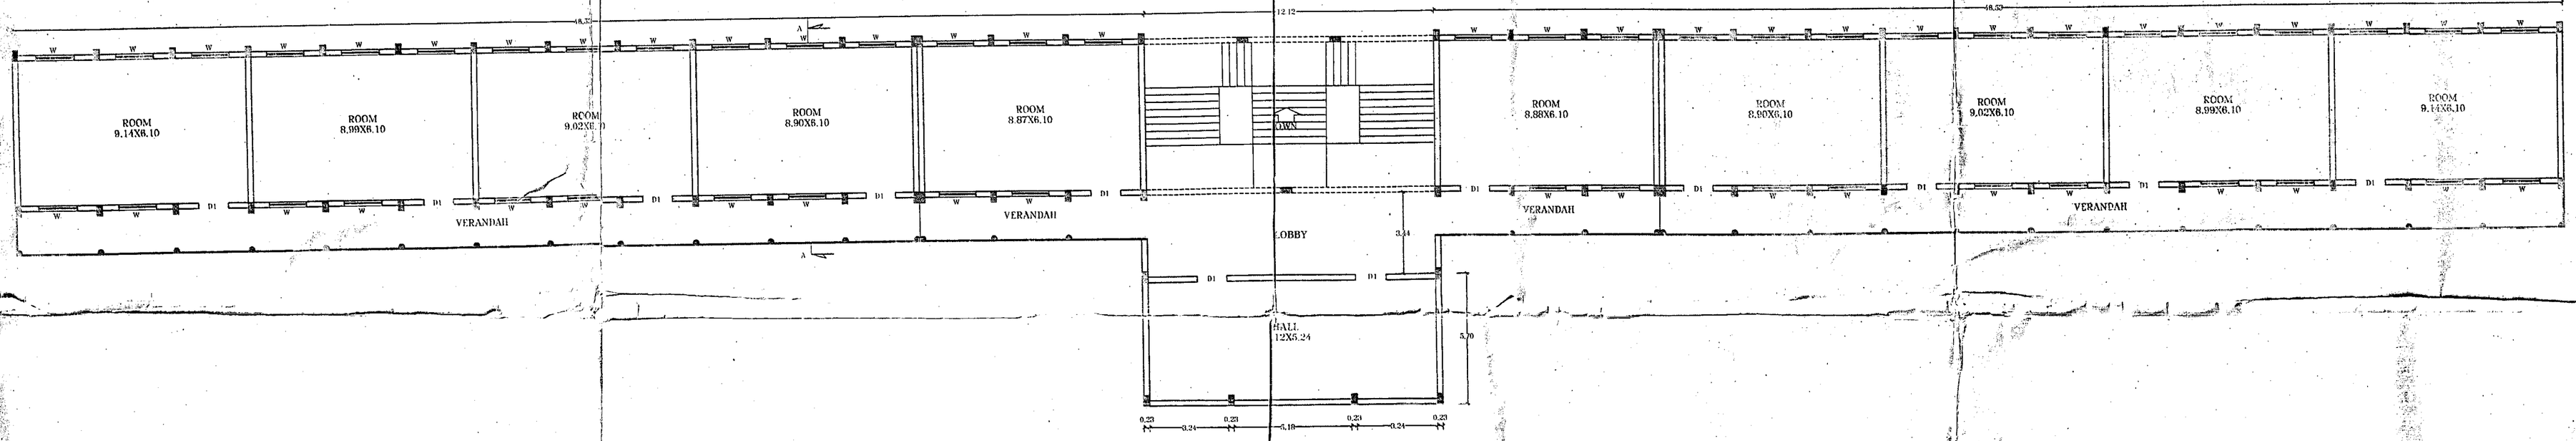

FIRST FLOOR PLAN

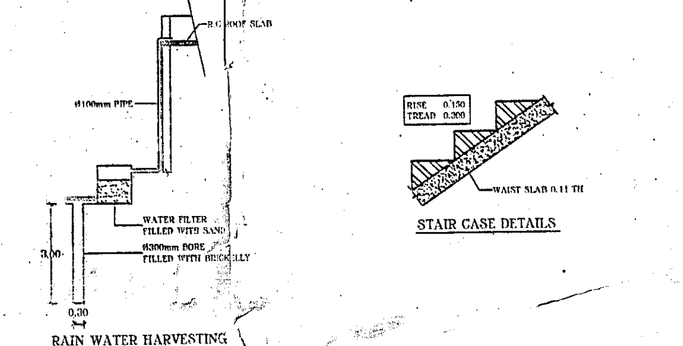

RAIN WATER HARVESTING

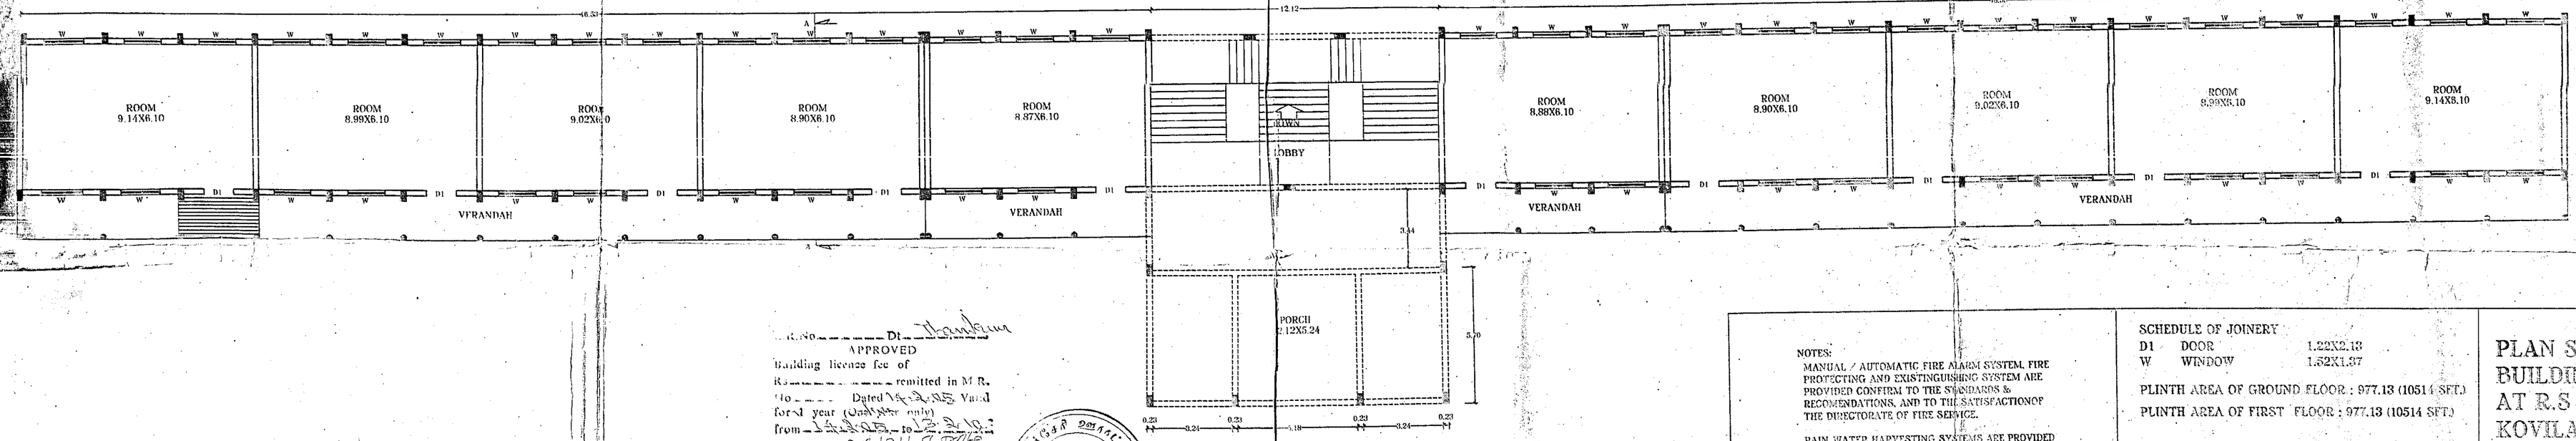

GROUND FLOOR PLAN

Sl.No. Dt.
APPROVED
Building licence fee of
Rs. remitted in M.R.
No. Dated
Valid for 1 year (Subject to)
from to

President
Kovilacheri Panchayat

ENGINEER:

Dr. K. G. Ravindran, B.E., B.L. Tech.,
CONSULTING CIVIL ENGINEER,
LICENSED SURVEYOR,
81, MUTT STREET,
KUMBAKONAM - 612 001.

APPROVING AUTHORITY:

NOTES:
MANUAL / AUTOMATIC FIRE ALARM SYSTEM, FIRE PROTECTING AND EXISTINGUISHING SYSTEM ARE PROVIDED CONFIRM TO THE STANDARDS & RECOMMENDATIONS, AND TO THE SATISFACTIONOF THE INDUSTRIATE OF FIRE SERVICE.

RAIN WATER HARVESTING SYSTEMS ARE PROVIDED AS PER THE STANDARD SPECIFICATIONS IN G.O MS NO 128, MA&WS DATED 11.10.2002.

SCHEDULE OF JOINERY

D1	DOOR	1.22X2.13
W	WINDOW	1.52X1.07

PLINTH AREA OF GROUND FLOOR : 977.13 (10514 SFT)
PLINTH AREA OF FIRST FLOOR : 977.13 (10514 SFT)

ALL DIMENSIONS ARE IN 'METRE'

SCALE: 1:150

PLAN SHOWING THE GROUND FLOOR & FIRST FLOOR BUILDING FOR ANNAI COLLEGE OF ATRS & SCIENCE AT R.S NO. 112/3B,113/1,114/1,2 & 115, KOVILACHERI VILLAGE, KUMBAKONAM TALUK.

SRIDHARAN

Digitally signed by SRIDHARAN MANICKA